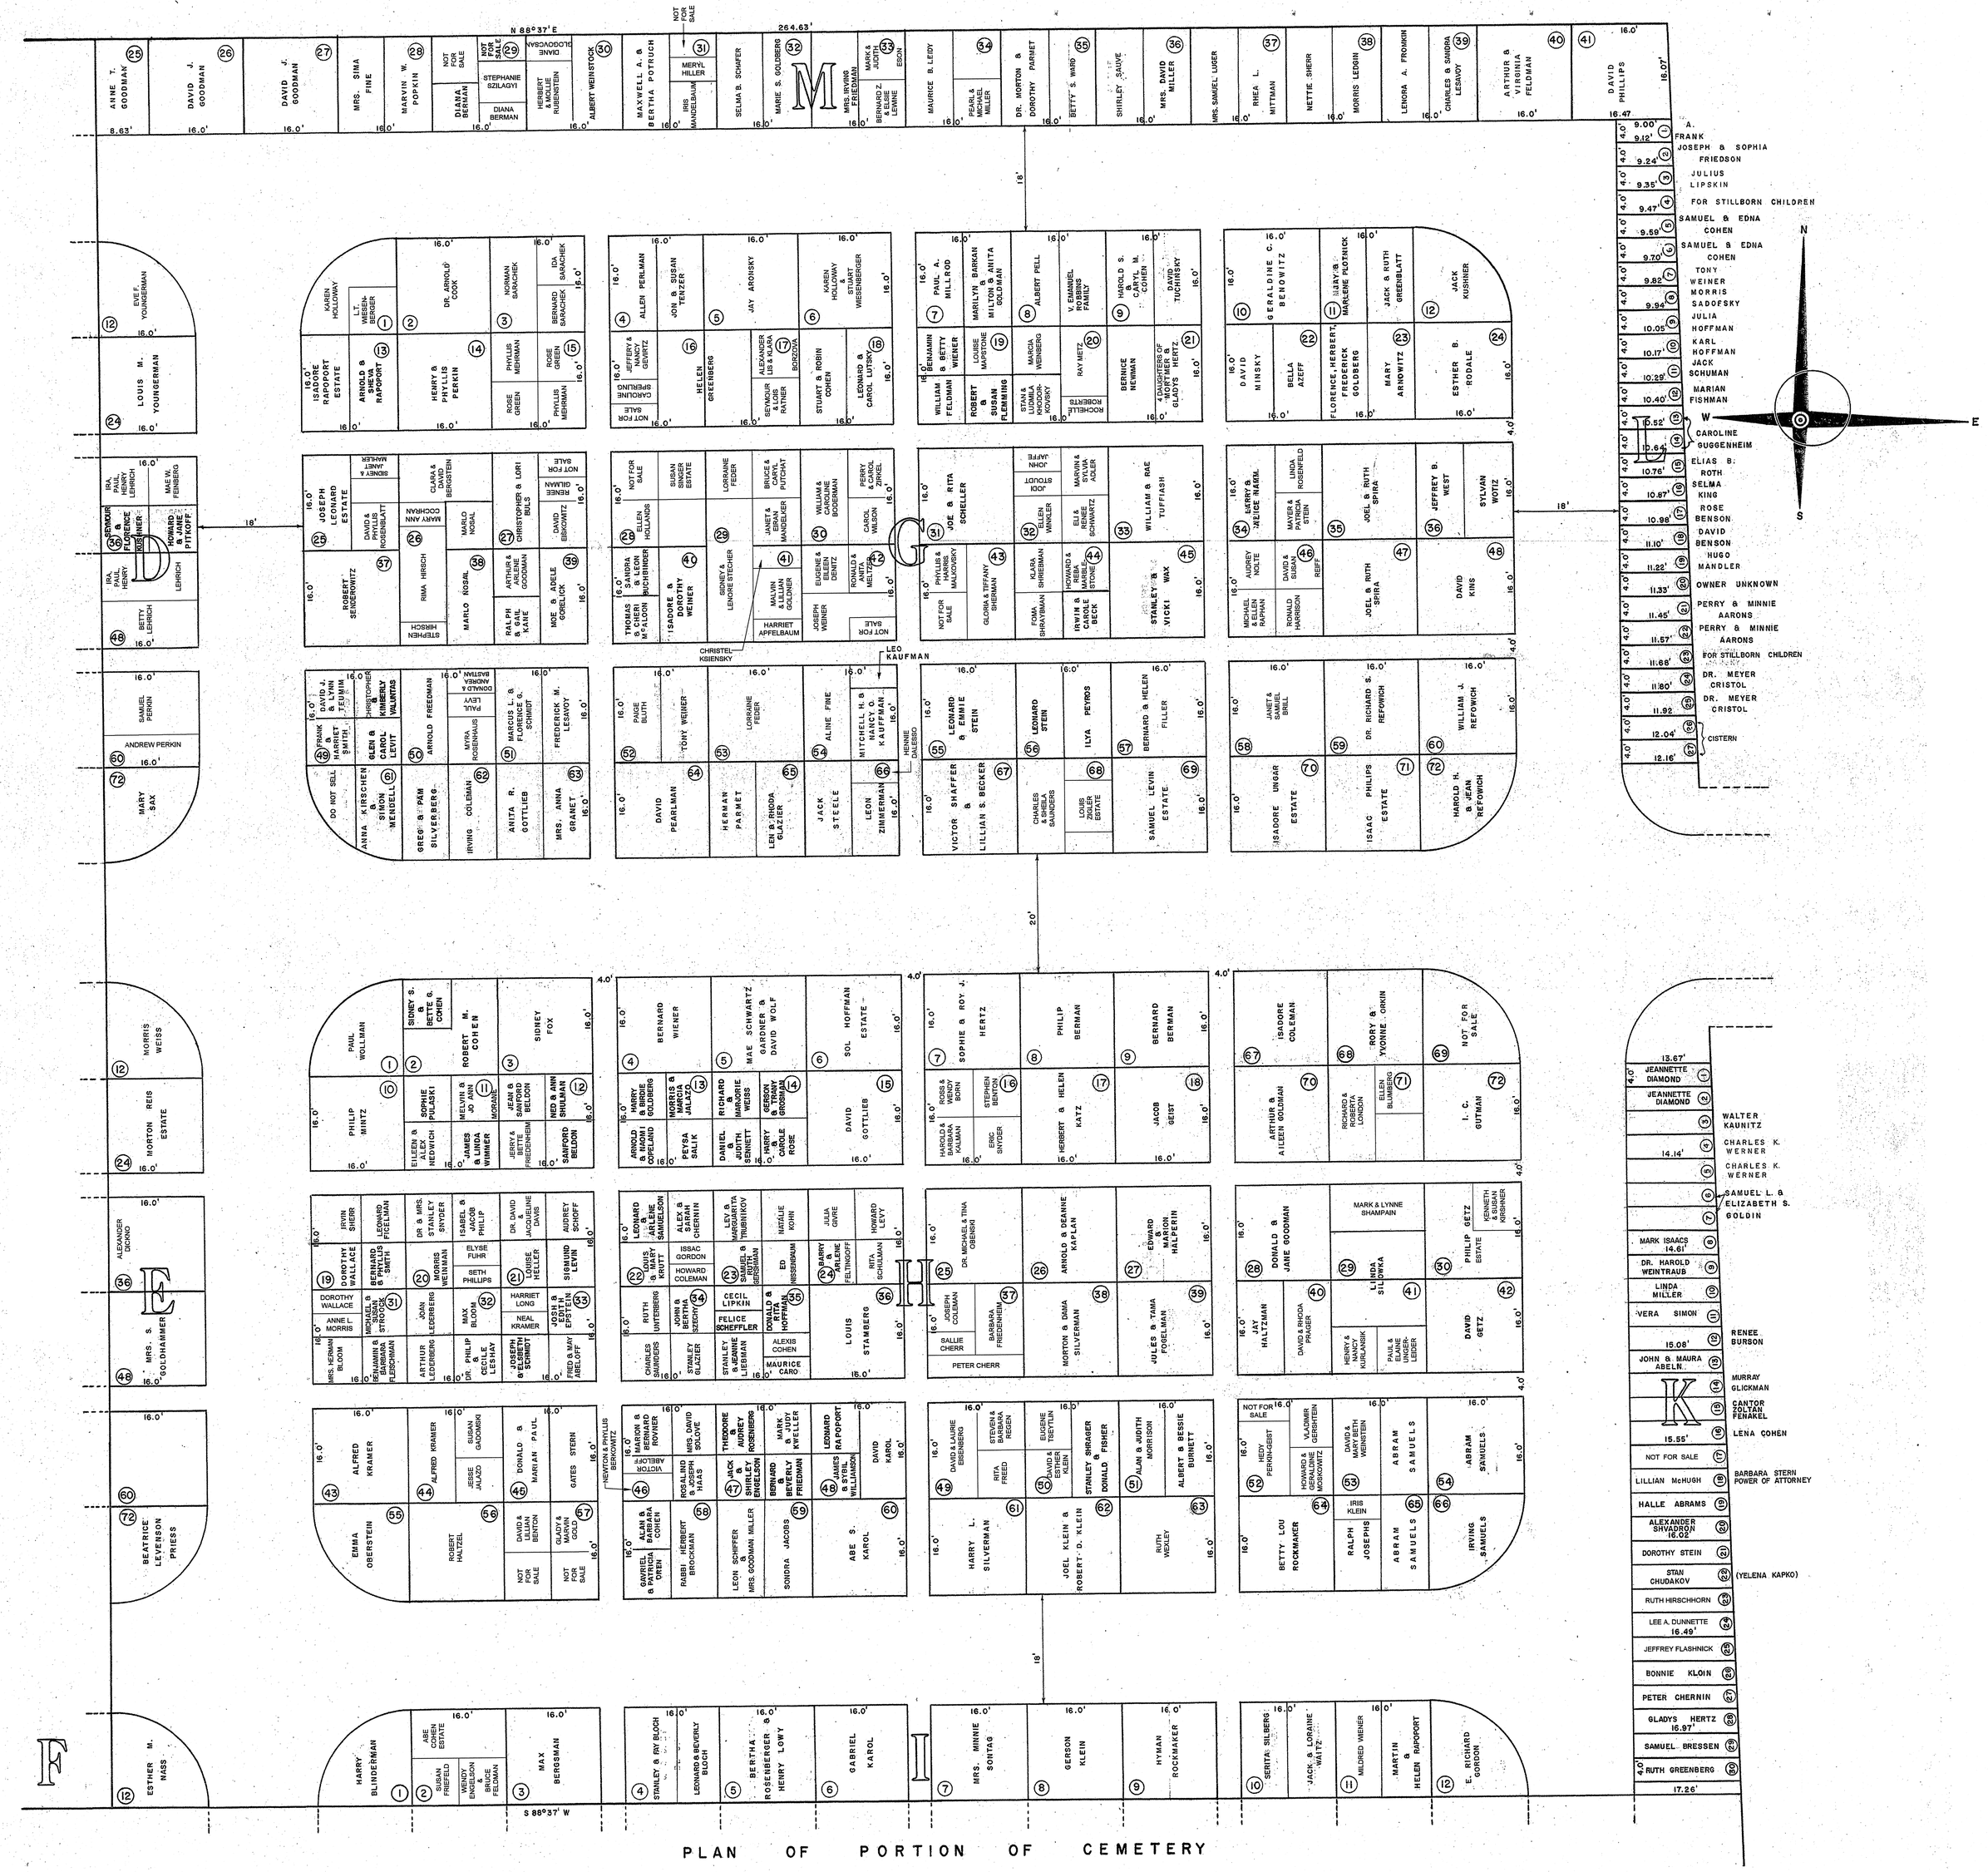

PLAN OF PORTION OF CEMETERY

FOR

KENESETH ISRAEL CEMETERY ASSN.

SO. WHITEHALL TWP. LEHIGH CO. PA.

SCALE: 1"-10' MARCH 14, 1961

A. L. WIESENBERGER ASSOCIATES
CONSULTING ENGINEERS
ALLENTOWN, PA.

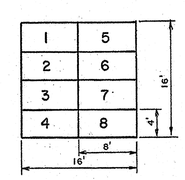

GRAVE SITE NUMBERS

Martin, Bradbury & Griffith Inc.
1201 Washington Street
Allentown, PA 18102

Revised: 7/03/2012
Revised: 5/04/2015
Revised: 1/22/2019
Revised: 6/13/2019
Revised: 6/24/2025

UP DATED OCT. 16, 2007
REVISED MARCH 2002
REVISED DEC. 1995
REVISED DEC. 1988
ADDED: DONALD & MARIAN PAUL, JULY 17, 1978
UP DATED DEC. 30, 1970
UP DATED JAN. 19, 1968